FilmL.A., Inc.
6255 W Sunset Blvd, 12th Floor
Hollywood, CA 90028
t: (213)977-8600 - f: (213)977-8601
www.filmla.com

Summary Information

Permit No: F00142810 **Type of Permit:** FILMING **Release Date:** 10/30/2018

Production Company BOSS FILM PRODUCTIONS MAGNUM OPUS

Insured Company Name BOSS FILM PRODUCTIONS MAGNUM OPUS

Contact Phone No. 1 323- 997-4710
Contact Phone No. 2
Fax 323-997-4714
Address 7039 W. SUNSET BLVD
LOS ANGELES, California 90028

Production Title MAGNUM OPUS

Type of Production Feature

Producer GEORGIA KACANDES

Director QUENTIN TARANTINO

1st AD WILLIAM CLARK

Production Manager NATHAN KELLY

FilmL.A. Coordinator Tara Kramer

Location Manager RICK SCHULER / STEVE MAPEL
Primary Phone Mobile - 213-718-0087
Secondary Phone Mobile - 818-261-4733

Location Assistant DANIEL ALVAREZ
Primary Phone Mobile - 5625729231
Secondary Phone

Fees

Posting 600	$138.00
Posting 900	$414.00
Notification Charge	$170.00
FILMLA NON-REFUNDABLE FILM APPLICATION FEE	$685.00
LA CITY LANE AND STREET CLOSURE FEE	$312.00
LA CITY FIRE DEPARTMENT SPOT CHECK SURCHARGE	$85.00

Total Permit Fee $1,804.00

Number of Locations 2

NOT A PERMIT

Permit #F00142810

FilmL.A., Inc.
6255 W Sunset Blvd, 12th Floor
Hollywood, CA 90028
t: (213)977-8600 - f: (213)977-8601
www.filmla.com

Summary Information — Location

Permit Number	F00142810	**Location Manager**	RICK SCHULER / STEVE MAPEL
Production Company	BOSS FILM PRODUCTIONS MAGNUM O...	Primary Phone	Mobile - 213-718-0087
Insured Company	BOSS FILM PRODUCTIONS MAGNUM O...	Secondary Phone	Mobile - 818-261-4733
Production Title	MAGNUM OPUS		

Location Address 5300 Melrose Ave, Los Angeles, CA, 90038

Location Name RALEIGH STUDIOS HOLLYWOOD

Location Type Certified Studio

Film Dates 10/31/2018 - 11/27/2018 00:00 - 00:00 28 days

Open or Closed to the Public Open

Generic Conditions
Must comply with attached conditions
Must Maintain 5' Clearance on Sidewalks/Walkways
Must maintain local/emergency access
No cast or crew parking on area streets
No interference with merchant activity.
No interference with vehicular or pedestrian traffic

Please see attached documents
Van Ness Ave btwn Melrose Ave - Lemon Grove Ave WS Curb - Magnum Opus.pdf
Raleigh Studios July 2009.pdf

Equipment on Location

Type	Quantity
5 or 10 ton trucks	5
Cube Trucks	5
Generator	1
Stakebed Trucks	5
Vans	5

Personnel on Location

Type	Quantity
Crew	15

Filming Activities Posted Parking Only ;

Jurisdiction **Political:** Los Angeles City - Council District 04 **Police:** Los Angeles Police Department **Fire:** Los Angeles City

Thomas Guide **Page:** 593 **Grid:** G6

Approvals

FILML.A. CLOSURES	Yulizza Ramirez
LOS ANGELES CITY DEPARTMENT OF PUBLIC WORKS	Vanessa Martin
LOS ANGELES CITY POLICE DEPARTMENT	Vincent Aguirre

NOT A PERMIT

FilmL.A., Inc.
6255 W Sunset Blvd, 12th Floor
Hollywood, CA 90028
t: (213)977-8600 - f: (213)977-8601
www.filmla.com

Summary Information — Location

Permit Number	F00142810	**Location Manager**	RICK SCHULER / STEVE MAPEL
Production Company	BOSS FILM PRODUCTIONS MAGNUM O...	Primary Phone	Mobile - 213-718-0087
Insured Company	BOSS FILM PRODUCTIONS MAGNUM O...	Secondary Phone	Mobile - 818-261-4733
Production Title	MAGNUM OPUS		

Parking

Base Camp
Location Type : Filming Location

Crew Parking
Location Type : Filming Location

Posting "No Parking" signs W/S OF VAN NESS AVENUE, MELROSE AVENUE TO CLINTON STREET (ANYTIME)

Approximate Footage 601 - 900 **Log Number** 221519

Date(s) 10/31/2018 to 11/27/2018 **Time(s)** 00:00 to 00:00

Posting "No Parking" signs E/S OF VAN NESS AVENUE, CLINTON STREET - MAPLEWOOD STREET (ANYTIME) **CANCELLED**

Approximate Footage 301 - 600 **Log Number** 221520

Date(s) 11/5/2018 to 11/19/2018 **Time(s)** 00:00 to 00:00

Posting "No Parking" signs E/S OF BRONSON AVENUE FROM MELROSE AVENUE TO CLINTON STREET (ANYTIME)

Approximate Footage 601 - 900 **Log Number** 221523

Date(s) 11/1/2018 to 11/27/2018 **Time(s)** 00:00 to 00:00

Lane / Full Closure W/S CURB LANE OF VAN NESS AVE FROM MELROSE AVE TO LEMON GROVE AVE

Approximate Footage 0 - 300

Date(s) 10/31/2018 to 11/27/2018 **Time(s)** 00:00 to 00:00

NOT A PERMIT

Permit #F00142810

FilmL.A., Inc.
6255 W Sunset Blvd, 12th Floor
Hollywood, CA 90028
t: (213)977-8600 - f: (213)977-8601
www.filmla.com

Summary Information — Location

Permit Number	F00142810	**Location Manager**	RICK SCHULER / STEVE MAPEL
Production Company	BOSS FILM PRODUCTIONS MAGNUM O...	Primary Phone	Mobile - 213-718-0087
Insured Company	BOSS FILM PRODUCTIONS MAGNUM O...	Secondary Phone	Mobile - 818-261-4733
Production Title	MAGNUM OPUS		

Location Address 2740 Clearwater St, Los Angeles, CA, 90039

Location Type Warehouse

Film Dates 10/31/2018 - 11/27/2018 00:00 - 00:00 28 days

Open or Closed to the Public Closed

Generic Conditions
All vehicles must be parked on private property
No cast or crew parking on area streets

Equipment on Location

Type	Quantity
5 or 10 ton trucks	5
Cube Trucks	5
Generator	1
Stakebed Trucks	5
Vans	5

Personnel on Location

Type	Quantity
Crew	15

Filming Activities LOCATION IS A CONSTRUCTION MILL; Location created per LAFD Film Unit to obtain Hot Work permits.;

Jurisdiction **Political:** Los Angeles City - Council District 13 **Police:** Los Angeles Police Department **Fire:** Los Angeles City

Thomas Guide **Page:** 594 **Grid:** E3

Approvals LOS ANGELES CITY POLICE DEPARTMENT Gabriel Aleman

Parking

Base Camp
Location Type : Filming Location

Crew Parking
Location Type : Filming Location

NOT A PERMIT

SPECIAL FILMING CONDITIONS
5300 MELROSE AVE (RALEIGH STUDIOS)

The Special Filming Conditions described below will be included in the terms and conditions of permits issued for filming in this area and are in addition to the standard terms and conditions applicable to filming permits generally. While these Special Filming Conditions will be included as terms if a permit for filming in this area is issued, they are not intended to, and do not, establish the criteria or standards for determining whether or not a particular permit (or permits) will be issued for this area. The decision whether or not a particular permit (or permits) will be issued is vested in the discretion of the appropriate City or County department or their designees (including FilmL.A., Inc.), to be exercised consistent with public health, safety and general welfare, and applicable land-use ordinances.

Raleigh Studios is a frequently used certified studio that is bordered by Melrose Avenue, Clinton Street, Van Ness Street and Bronson Avenue. The area surrounding the studio is a residential neighborhood made up of single family homes and apartment buildings with very limited parking for their tenants. The following conditions have been established to mitigate the concerns of local residents.

- **Affected residents/merchants/businesses within 500 feet of any filming activity, including equipment parking, must be notified at least two (2) days in advance of the first day of filming or the first day of any substantial set preparation.** *Permit requests must be submitted to FilmL.A. at least three (3) days in advance.*
- **Cast and crew may not park on area streets.** Off-street parking must be provided.
- **Companies requesting posting while filming at Raleigh Studios will be limited to:**
    1. **E/S of Bronson Avenue, Melrose Avenue south 300 feet.**
    2. **W/S of Van Ness Avenue, Melrose Avenue to Clinton Street.**
- **No parking on Clinton Avenue.**

.

FilmL.A. Inc.
NOT A PERMIT

Permit #F00142810

W20-1	W20-5	W1-6 (L)	C30(CA)	R3-7
ROAD WORK AHEAD	RIGHT LANE CLOSED AHEAD		LANE CLOSED	RIGHT LANE MUST TURN RIGHT

Ⓢ TRAFFIC SIGNAL

● TRAFFIC CONE

TYPE I W/ SIGN

FLASHING ARROW SIGN (FAS)

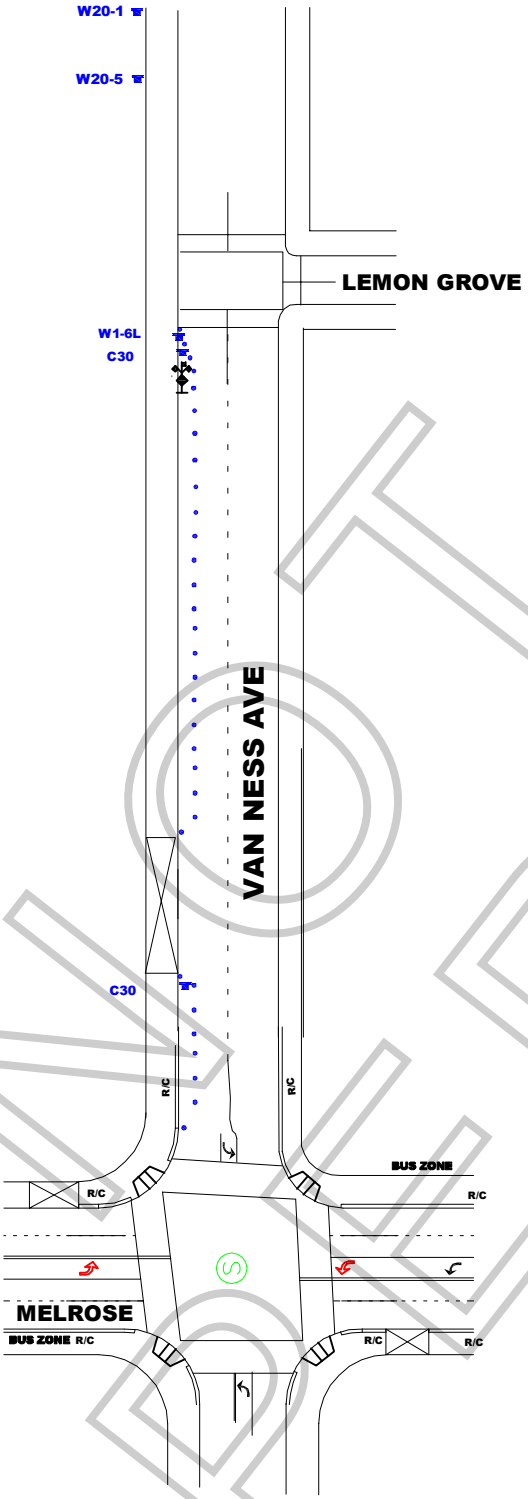

ALL TRAFFIC CONTROL WILL BE INSTALLED TO MEET OR EXCEED THE LATEST CA-MUTCD MINIMUM REQUIREMENTS

N

WORK ZONE TRAFFIC CONTROL PLAN GENERAL NOTES

1. **DATE/TIME: FROM 10-31-18 00:01 HOURS TO 11-16-18 23:59 HOURS.**
2. ALL SIGNING, STRIPING, AND TRAFFIC CONTROL DEVICES SHALL CONFORM TO THE (CURRENT) STATE OF CALIFORNIA DEPARTMENT OF TRANSPORTATION (CALTRANS) STANDARD PLANS AND STANDARD SPECIFICATIONS , CALIFORNIA MUTCD , AND ANY ADDENDUMS THERETO, AND AS SHOWN ON THESE PLANS, SYMBOLS AND ABBREVIATIONS USED ARE SHOWN ON CALTRANS STANDARD PLANS.
3. THERE WILL BE NO INTERFERENCE WITH TRAFFIC SIGNALS OR CROSSWALKS.
4. CONES WILL BE 28" MINIMUM HEIGHT AND HAVE REFLECTORIZED SLEEVES FOR NIGHT WORK.
5. POLICE WILL DIRECT TRAFFIC IF NECESSARY.

NOT A PERMIT

TCP FOR:	BOSS FILMS PRODUCTIONS: "MAGNUM OPUS"
LOCATION:	W/S CURB LANE OF VAN NESS AVE FROM MELROSE AVE TO LEMON GROVE LOS ANGELES, CALIFORNIA
CONTACT:	RICK SCHULER PH# 213-718-0087 STEVE MAPEL PH# 818-261-4733
	JCL TRAFFIC SERVICES (213) 622-9775 C31-CA Lic # 805357
DATE / REVISIONS	DRAFTER: MARIO MENJIVAR
	SCALE: N.T.S.
	FILM LA: TARA KRAMER